


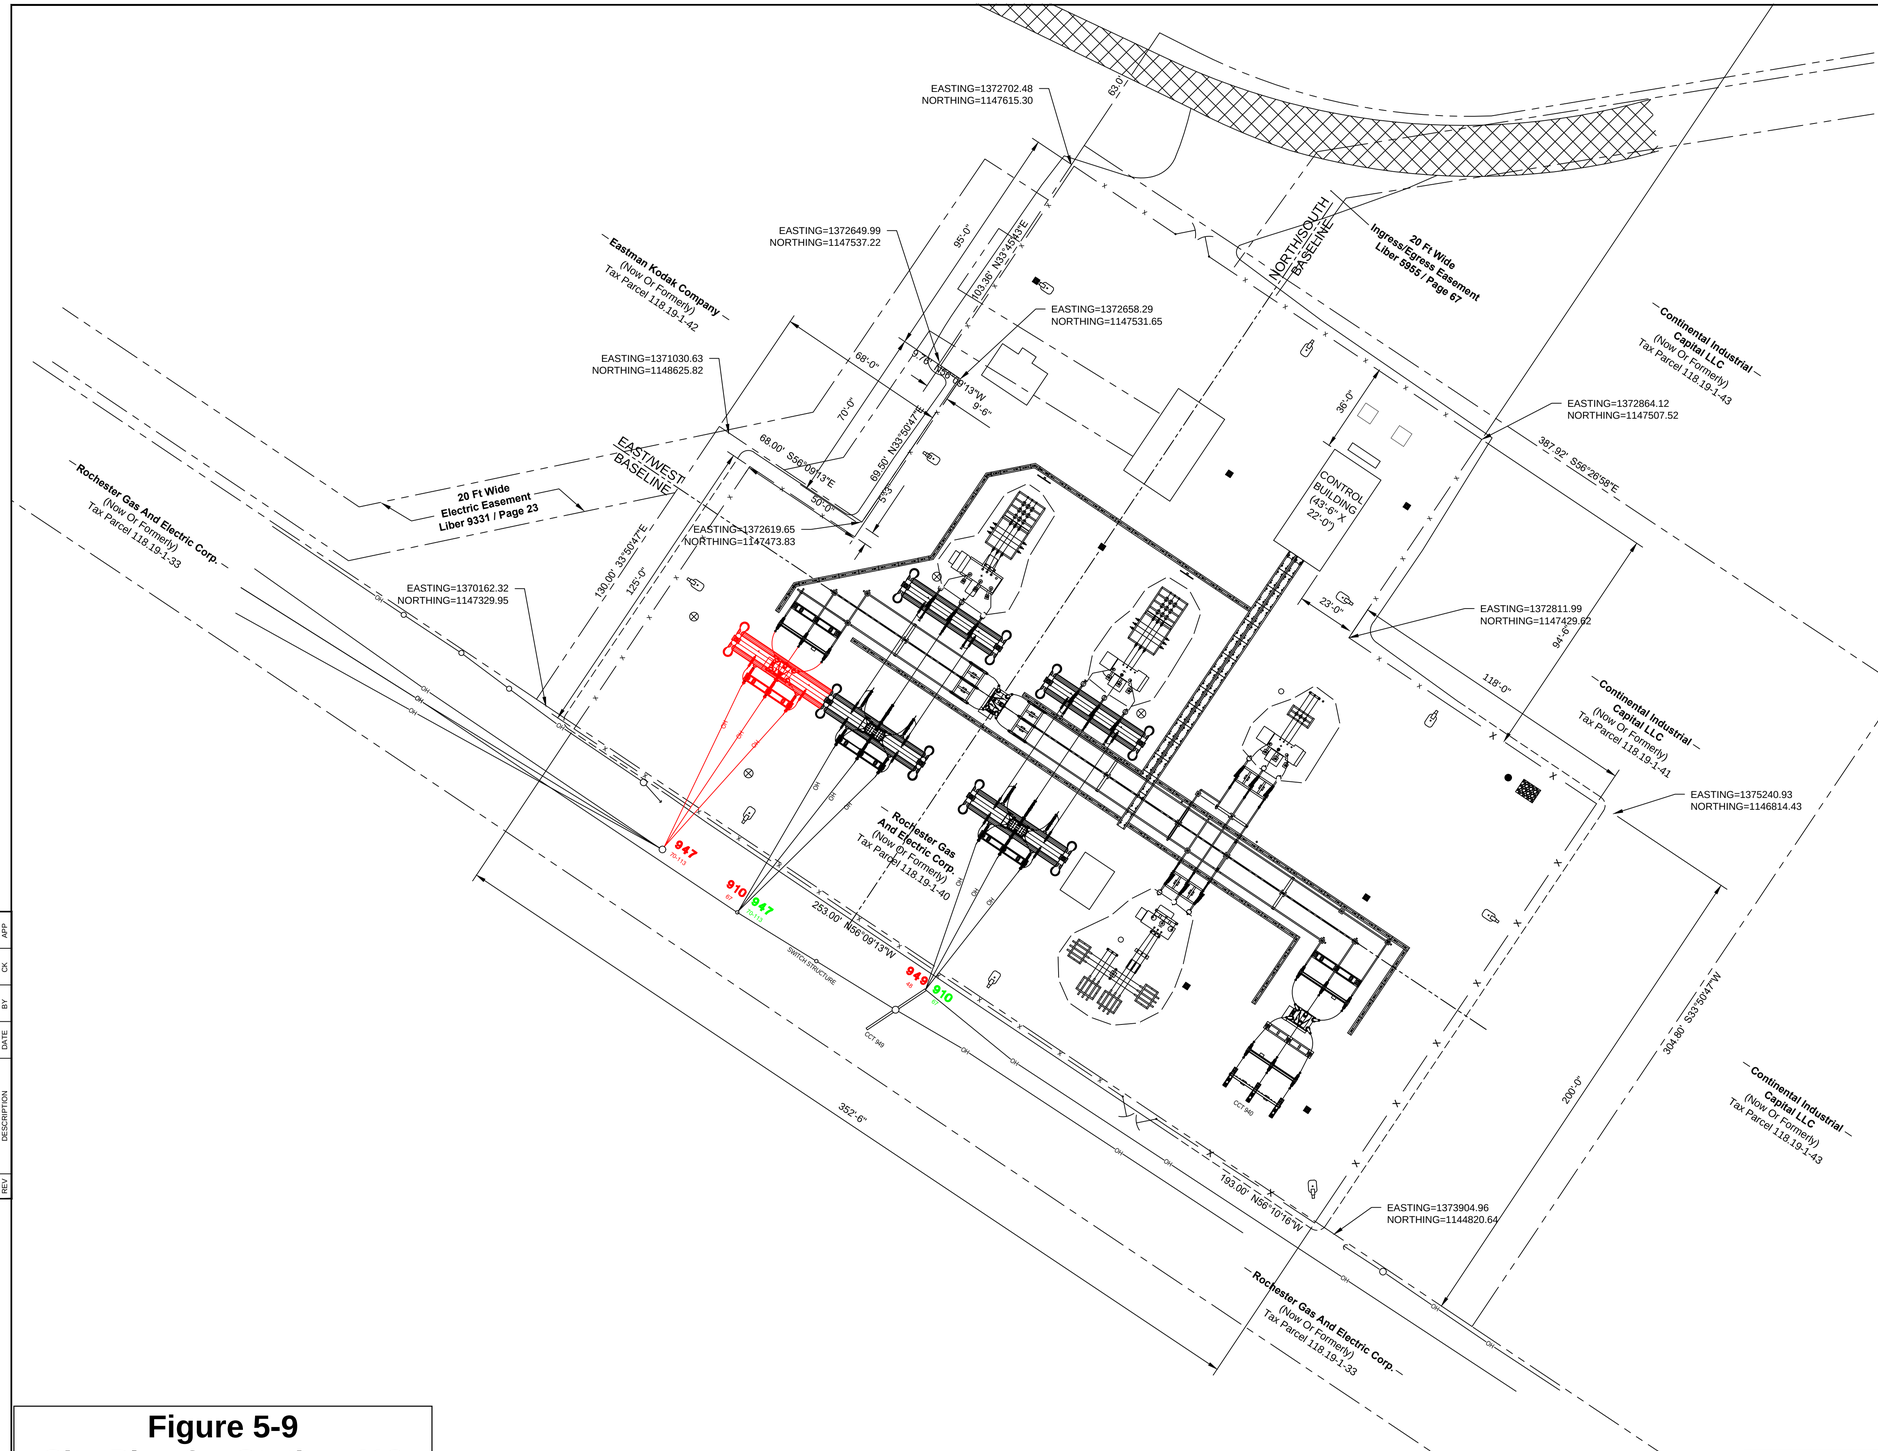


LOCATION MAP
RG&E STATION 418

LEGEND:

- ASHPALT ROAD
- OH — OVERHEAD POWER LINE
- x — FENCE
- PROPERTY LINE
- MAN HOLE
- LIGHTNING MAST (65')
- PERIMETER LIGHT POLE

NOTES:

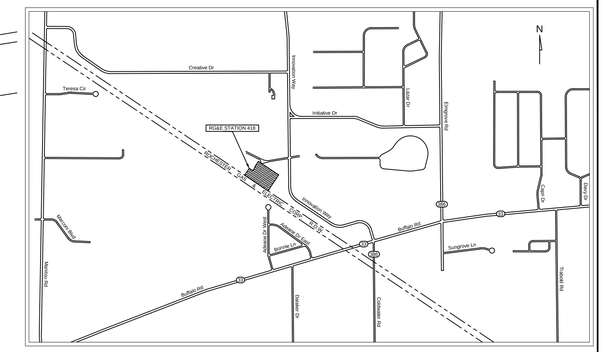1. COORDINATES SHOWN ARE IN THE STATE PLANE COORDINATE SYSTEM.
2. REFER TO AVANGRID TM2.71.200-SITE DEVELOPMENT PLAN STANDARD FOR GENERAL DESIGN AND CONSTRUCTION GUIDELINES, STANDARDS AND CRITERIA FOR DEVELOPMENT OF NEW AVANGRID-OWNED SUBSTATIONS WITHIN THE MAINE AND NEW YORK OPERATING AREA.

**REMOVAL**
**INSTALL**

SUPERCEDES DRAWING No: 33241-102 SH01

| REV | DESCRIPTION | DATE | BY | CK | APP |
|---|---|---|---|---|---|
| 1-1A | SEQUENCE ONE-FA #1 | 07/11/2019 | MDJ/RUE | CPR/RUE | DCB/RUE |
| 1-0 | ISSUED FOR BID | 11/30/2018 | BWD/RUE | CPR/RUE | DCB/RUE |
| 3-0A | SEQUENCE THREE FA #1 | 07/11/2019 | BWD/RUE | CPR/RUE | DCB/RUE |
| 2-0A | SEQUENCE TWO FA #1 | 07/11/2019 | MDJ/RUE | CPR/RUE | DCB/RUE |

LOGO REALTIME Utility Engineers

INFO

ANSI D 6/12/2019

# Figure 5-9
# Site Plan for Station 418

Rochester Transmission Project Enhancement
Monroe County, NY

PE STAMP

AVANGRID ENGINEERING
CONFIDENTIAL, PROPRIETARY and TRADE SECRET INFORMATION
Property of AVANGRID

RG&E AVANGRID

| REV | DESCRIPTION | DATE | BY | CK | APP |
|---|---|---|---|---|---|
| 1-0 | ISSUED FOR BID | 11/30/2018 | BWD/RUE | CPR/RUE | DCB/RUE |
| 0-0 | CONCEPTUAL - IFU | 06/13/2017 | MAO/RUE | MLM/RUE | JJT/RUE |

SITE PLAN

STATION 418 — ROCHESTER

BY MAO/RUE
CK MLM/RUE
APP JJT/RUE
DATE 06/13/2017

SCALE: 1" = 30'-0" FILE: 0418-0003-001 SH 001 REV 3-0A SITE PLAN.dwg

NO. 0418-0003-001 REV 3-0A